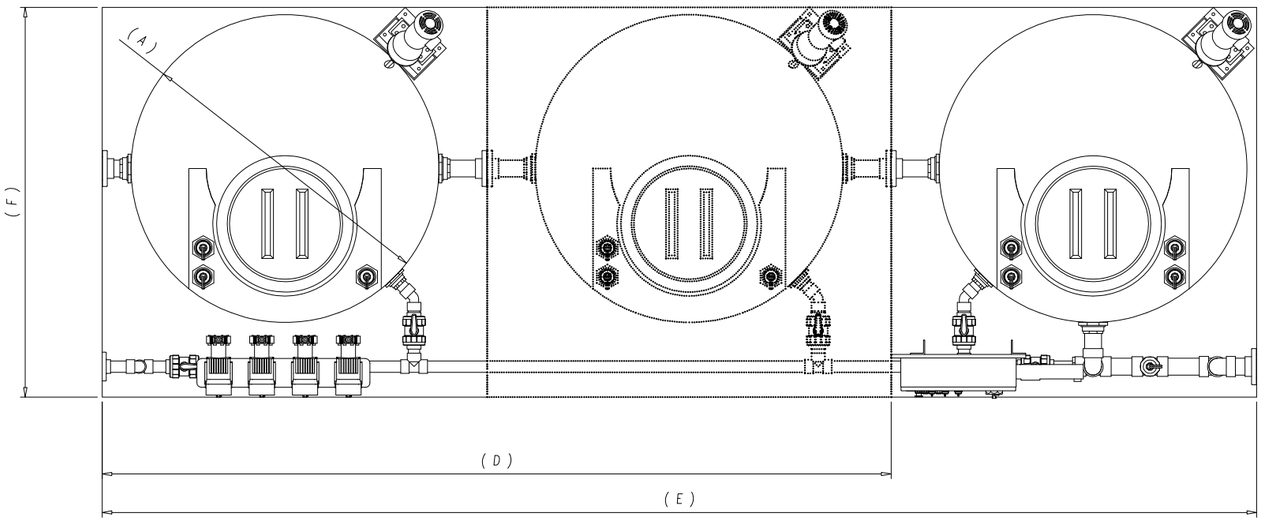

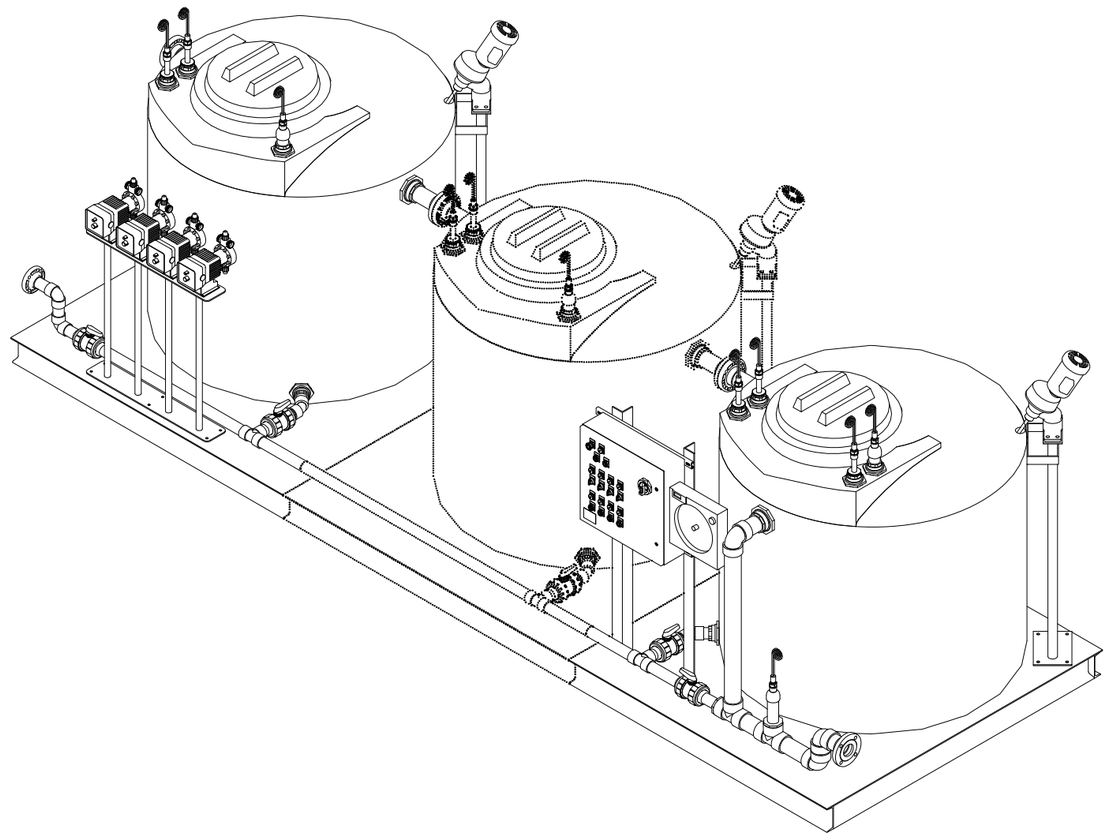

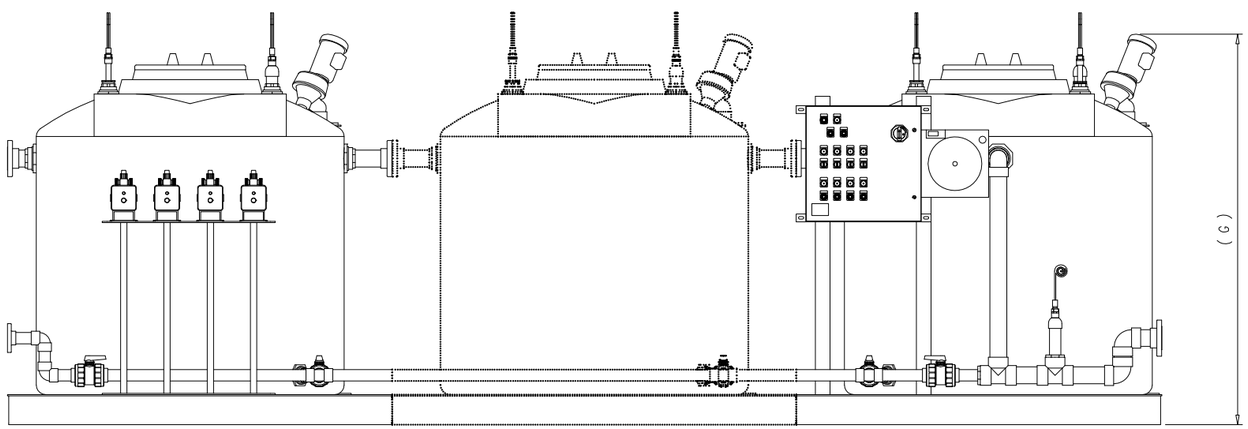

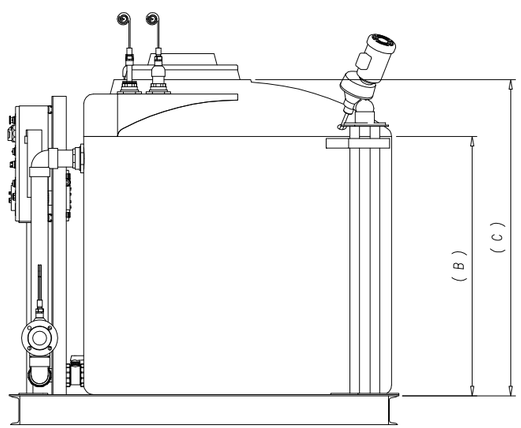

P.O. NUMBER	PROJECT NAME	PROJECT NUMBER
N/A	N/A	N/A

ALL TOLERANCES UNLESS OTHERWISE NOTED ARE TO BE ±1/8" AND ALL DIMENSIONS ARE MEASURED IN INCHES

VERIFY DRAWING IS PROPERLY PRINTED BY MATCHING THIS SCALE TO A RULER

REV	DATE	DESCRIPTION

ISSUED FOR INFORMATION

HYDRO-FLO TECHNOLOGIES INC.
3985 Commerce Drive,
St. Charles, IL 60174
www.hydroflotech.com
TEL. 630.762.0380 - FAX. 630.762.0390

CHEM. REACTION SYSTEM MODEL# XXXX-CF-MLS-POL
TABULATED DRAWING TEMPLATE
(CAD FILE: F:\2010\SALE\TABULATED\CHEMTANK)

ANSI B

DRAWING REVISION LEVEL "0"

DRAWN BY: A.J.S. DATE:01/21/09

APPRVD BY: X.X.X. DATE:XX/XX/XX

JOB #	CUSTOMER	DRAWING NUMBER	SHEET #
SALES	GENERAL	CHM-TAB-01	11 OF 16

SCALE: AS SHOWN

1"

THIS DRAWING IS THE PROPERTY OF HYDRO-FLO TECHNOLOGIES, INC. AND IS LOANED UPON THE EXPRESS CONDITION THAT IT SHALL NOT BE COPIED OR REPRODUCED IN ANY MANNER, SHALL NOT BE SUBMITTED TO OTHERS FOR EXAMINATION WITHOUT THE CONSENT OF THIS COMPANY, SHALL NOT BE USED IN ANY OTHER WAY DETRIMENTAL TO THE INTERESTS OF THIS COMPANY AND SHALL BE RETURNED UPON DEMAND.

XXXX-CF-MLS-POL								
MODEL #	WORKING CAPACITY (GALLONS)	(A) FEET - INCHES	(B) FEET - INCHES	(C) FEET - INCHES	(D) FEET - INCHES	(E) FEET - INCHES	(F) FEET - INCHES	(G) FEET - INCHES
50	53	2 - 1	2 - 1	3 - 4	8 - 3	12 - 1	3 - 7	4 - 11
100	101	2 - 7	2 - 7	3 - 10	9 - 3	13 - 7	4 - 1	5 - 5
150	158	3 - 0	3 - 0	4 - 3	10 - 1	14 - 10	4 - 6	5 - 10
200	201	3 - 3	3 - 3	4 - 6	10 - 7	15 - 7	4 - 9	6 - 1
250	251	3 - 6	3 - 6	4 - 9	11 - 1	16 - 4	5 - 0	6 - 4
300	309	3 - 9	3 - 9	5 - 0	11 - 7	17 - 1	5 - 3	6 - 7
350	352	3 - 11	3 - 11	5 - 2	11 - 11	17 - 7	5 - 5	6 - 9
400	400	4 - 1	4 - 1	5 - 4	12 - 3	18 - 1	5 - 7	6 - 11
500	506	4 - 5	4 - 5	5 - 8	12 - 11	19 - 1	5 - 11	7 - 3
600	629	4 - 9	4 - 9	6 - 0	13 - 7	20 - 1	6 - 3	7 - 7
700	734	5 - 0	5 - 0	6 - 3	14 - 1	20 - 10	6 - 6	7 - 10
800	810	5 - 2	5 - 2	6 - 5	14 - 5	21 - 4	6 - 8	8 - 0
900	933	5 - 5	5 - 5	6 - 8	14 - 11	22 - 1	6 - 11	8 - 3
1000	1022	5 - 7	5 - 7	6 - 10	15 - 3	22 - 7	7 - 1	8 - 5
1500	1552	6 - 5	6 - 5	7 - 8	16 - 11	25 - 1	7 - 11	9 - 3
2000	2015	7 - 0	7 - 0	8 - 3	18 - 1	26 - 10	8 - 6	9 - 10
2500	2562	7 - 7	7 - 7	8 - 10	19 - 3	28 - 7	9 - 1	10 - 5
3000	3008	8 - 0	8 - 0	9 - 3	20 - 1	29 - 10	9 - 6	10 - 10
3500	3503	8 - 5	8 - 5	9 - 8	20 - 11	31 - 1	9 - 11	11 - 3
4000	4049	8 - 10	8 - 10	10 - 1	21 - 9	32 - 4	10 - 4	11 - 8
4500	4525	9 - 2	9 - 2	10 - 5	22 - 5	33 - 4	10 - 8	12 - 0
5000	5037	9 - 6	9 - 6	10 - 9	23 - 1	34 - 4	11 - 0	12 - 4
6000	6023	10 - 1	10 - 1	11 - 4	24 - 3	36 - 1	11 - 7	12 - 11
7000	7130	10 - 8	10 - 8	11 - 11	25 - 5	37 - 10	12 - 2	13 - 6
8000	8180	11 - 2	11 - 2	12 - 5	26 - 5	39 - 4	12 - 8	14 - 0
9000	9131	11 - 7	11 - 7	12 - 10	27 - 3	40 - 7	13 - 1	14 - 5
10000	10152	12 - 0	12 - 0	13 - 3	28 - 1	41 - 10	13 - 6	14 - 10